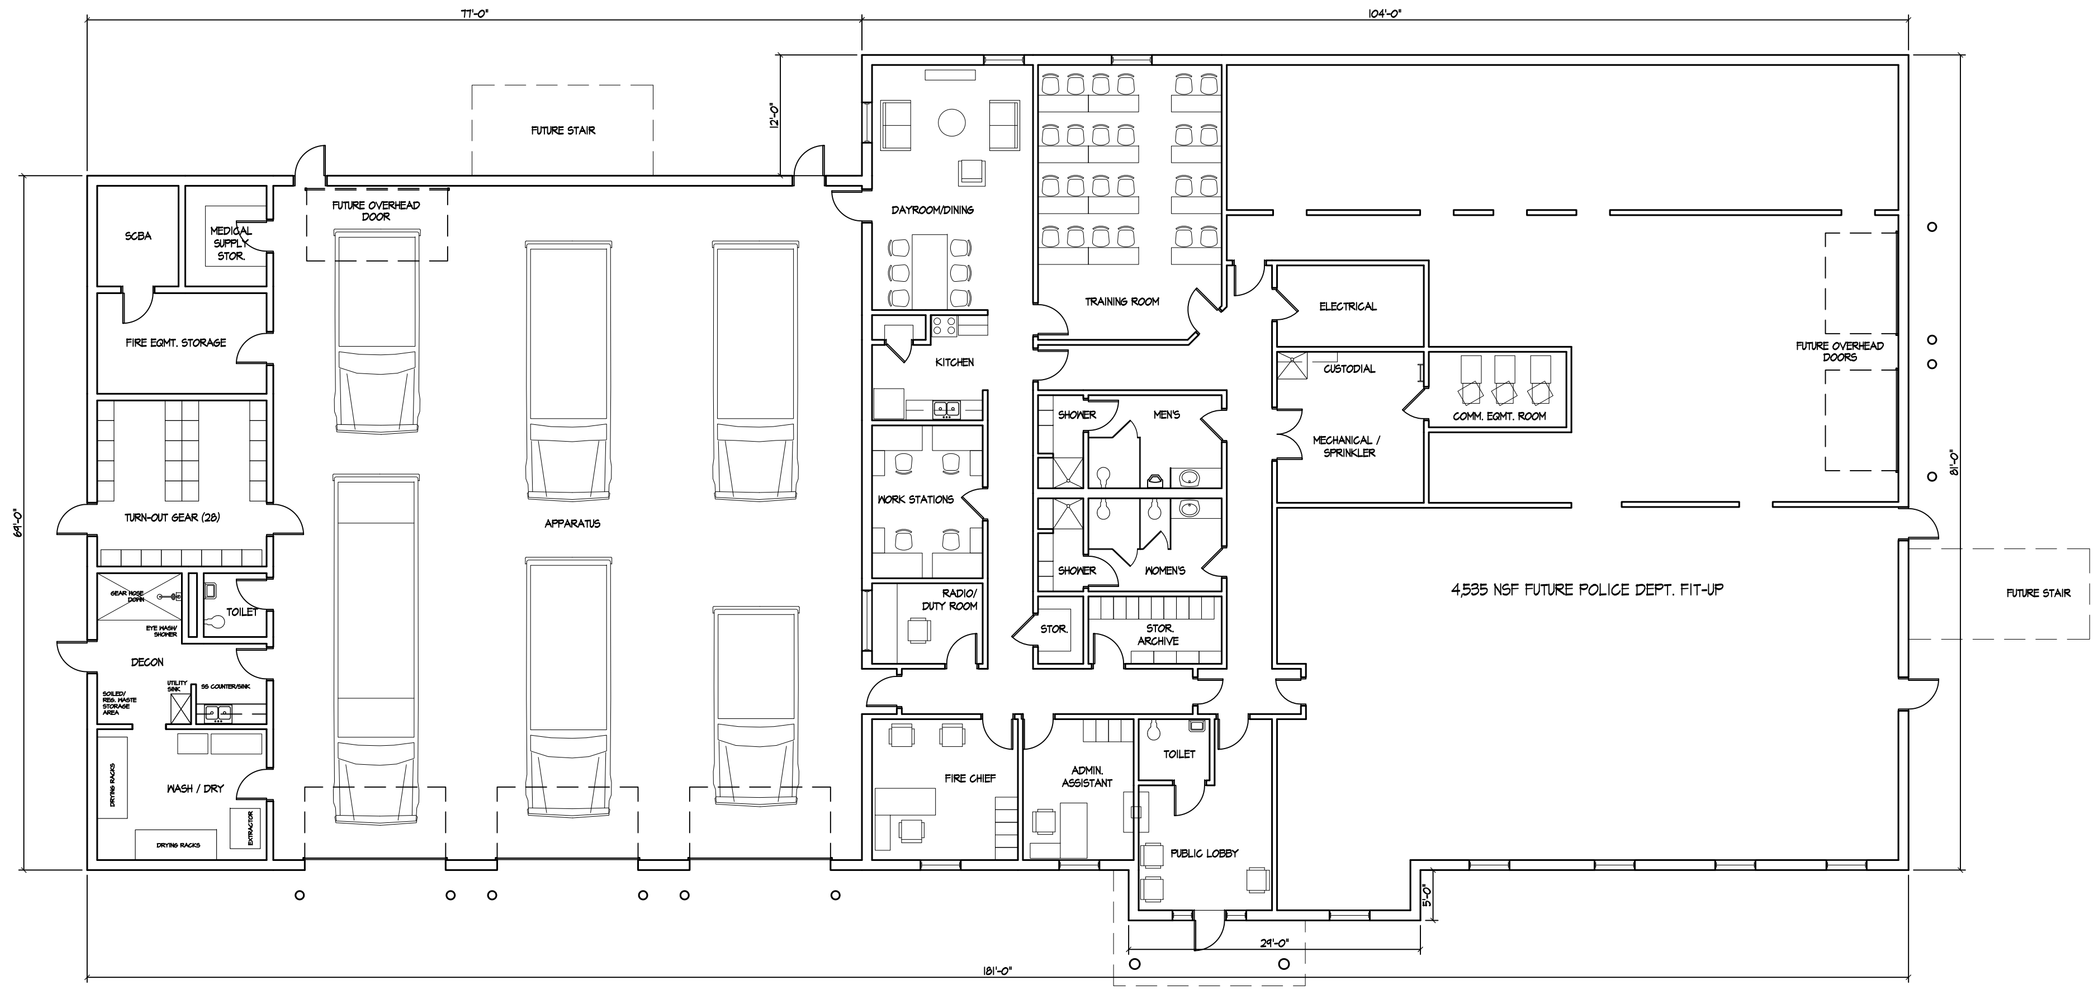

2 FLOOR PLAN - PHASE I
SCALE: 3/32"=1'-0" 9,425 GSF

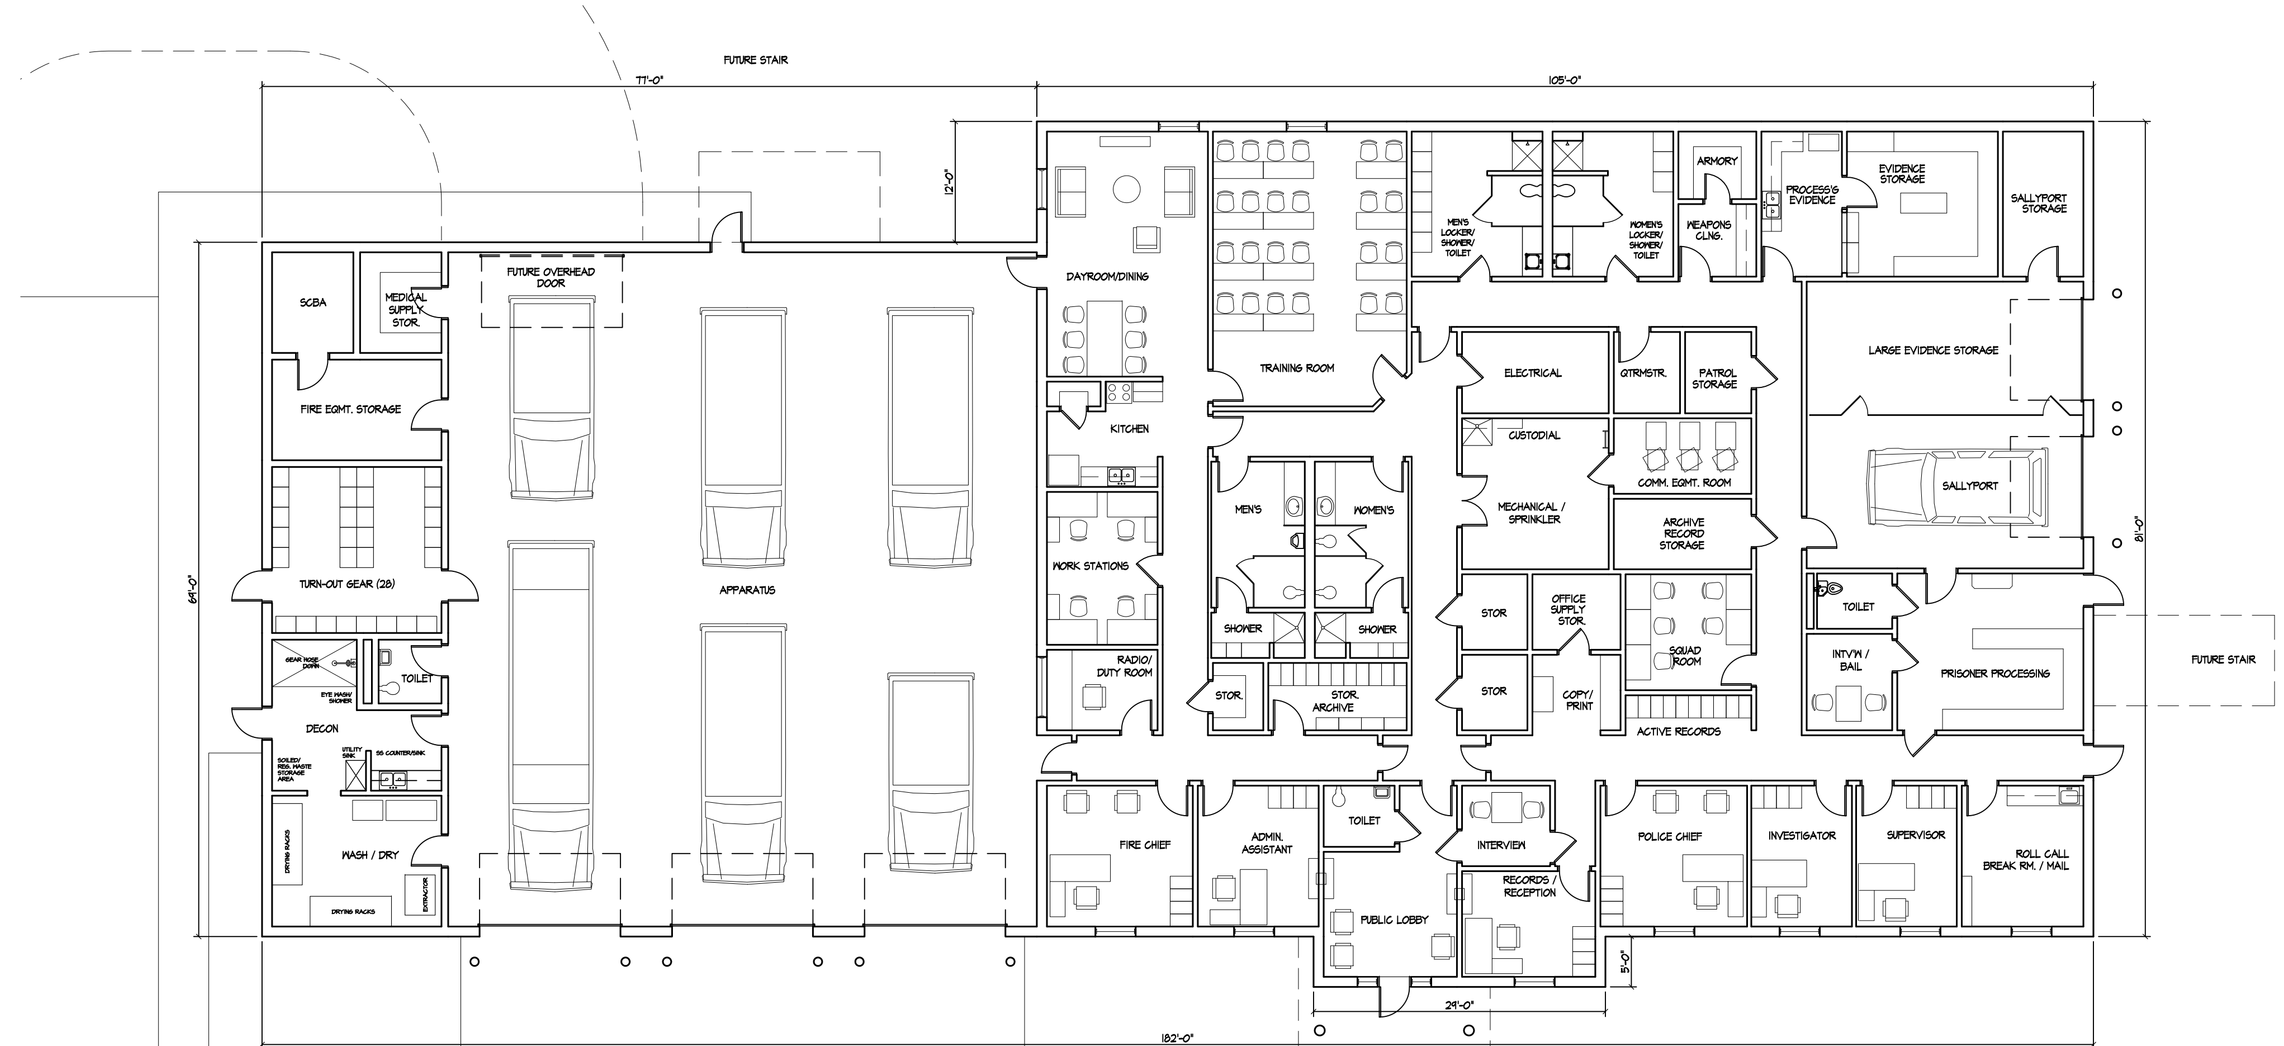

1 FLOOR PLAN - FULL BUILD-OUT - OPTION B
SCALE: 3/32"=1'-0" 13,960 GSF

SEAL:

D | G | A

DAVIS GOUDREAU ARCHITECTS, INC.

959 ISLINGTON ST.
PORTSMOUTH, NH 03801

T 603.436.8891
F 603.436.1121

PROPOSED SAFETY COMPLEX
TOWN OF TUFTONBORO

TUFTONBORO, NH

REVISIONS:

DRAWN BY: GLG
DATE: 1/13/11
REV: 1/13/11
SCALE: AS NOTED

TITLE: FLOOR PLANS

PHASE: SCHEMATIC

SHEET NO.

A1.01

COPYRIGHT © 2010
BY DAVIS GOUDREAU ARCHITECTS, INC.
NO REUSE WITHOUT PERMISSION