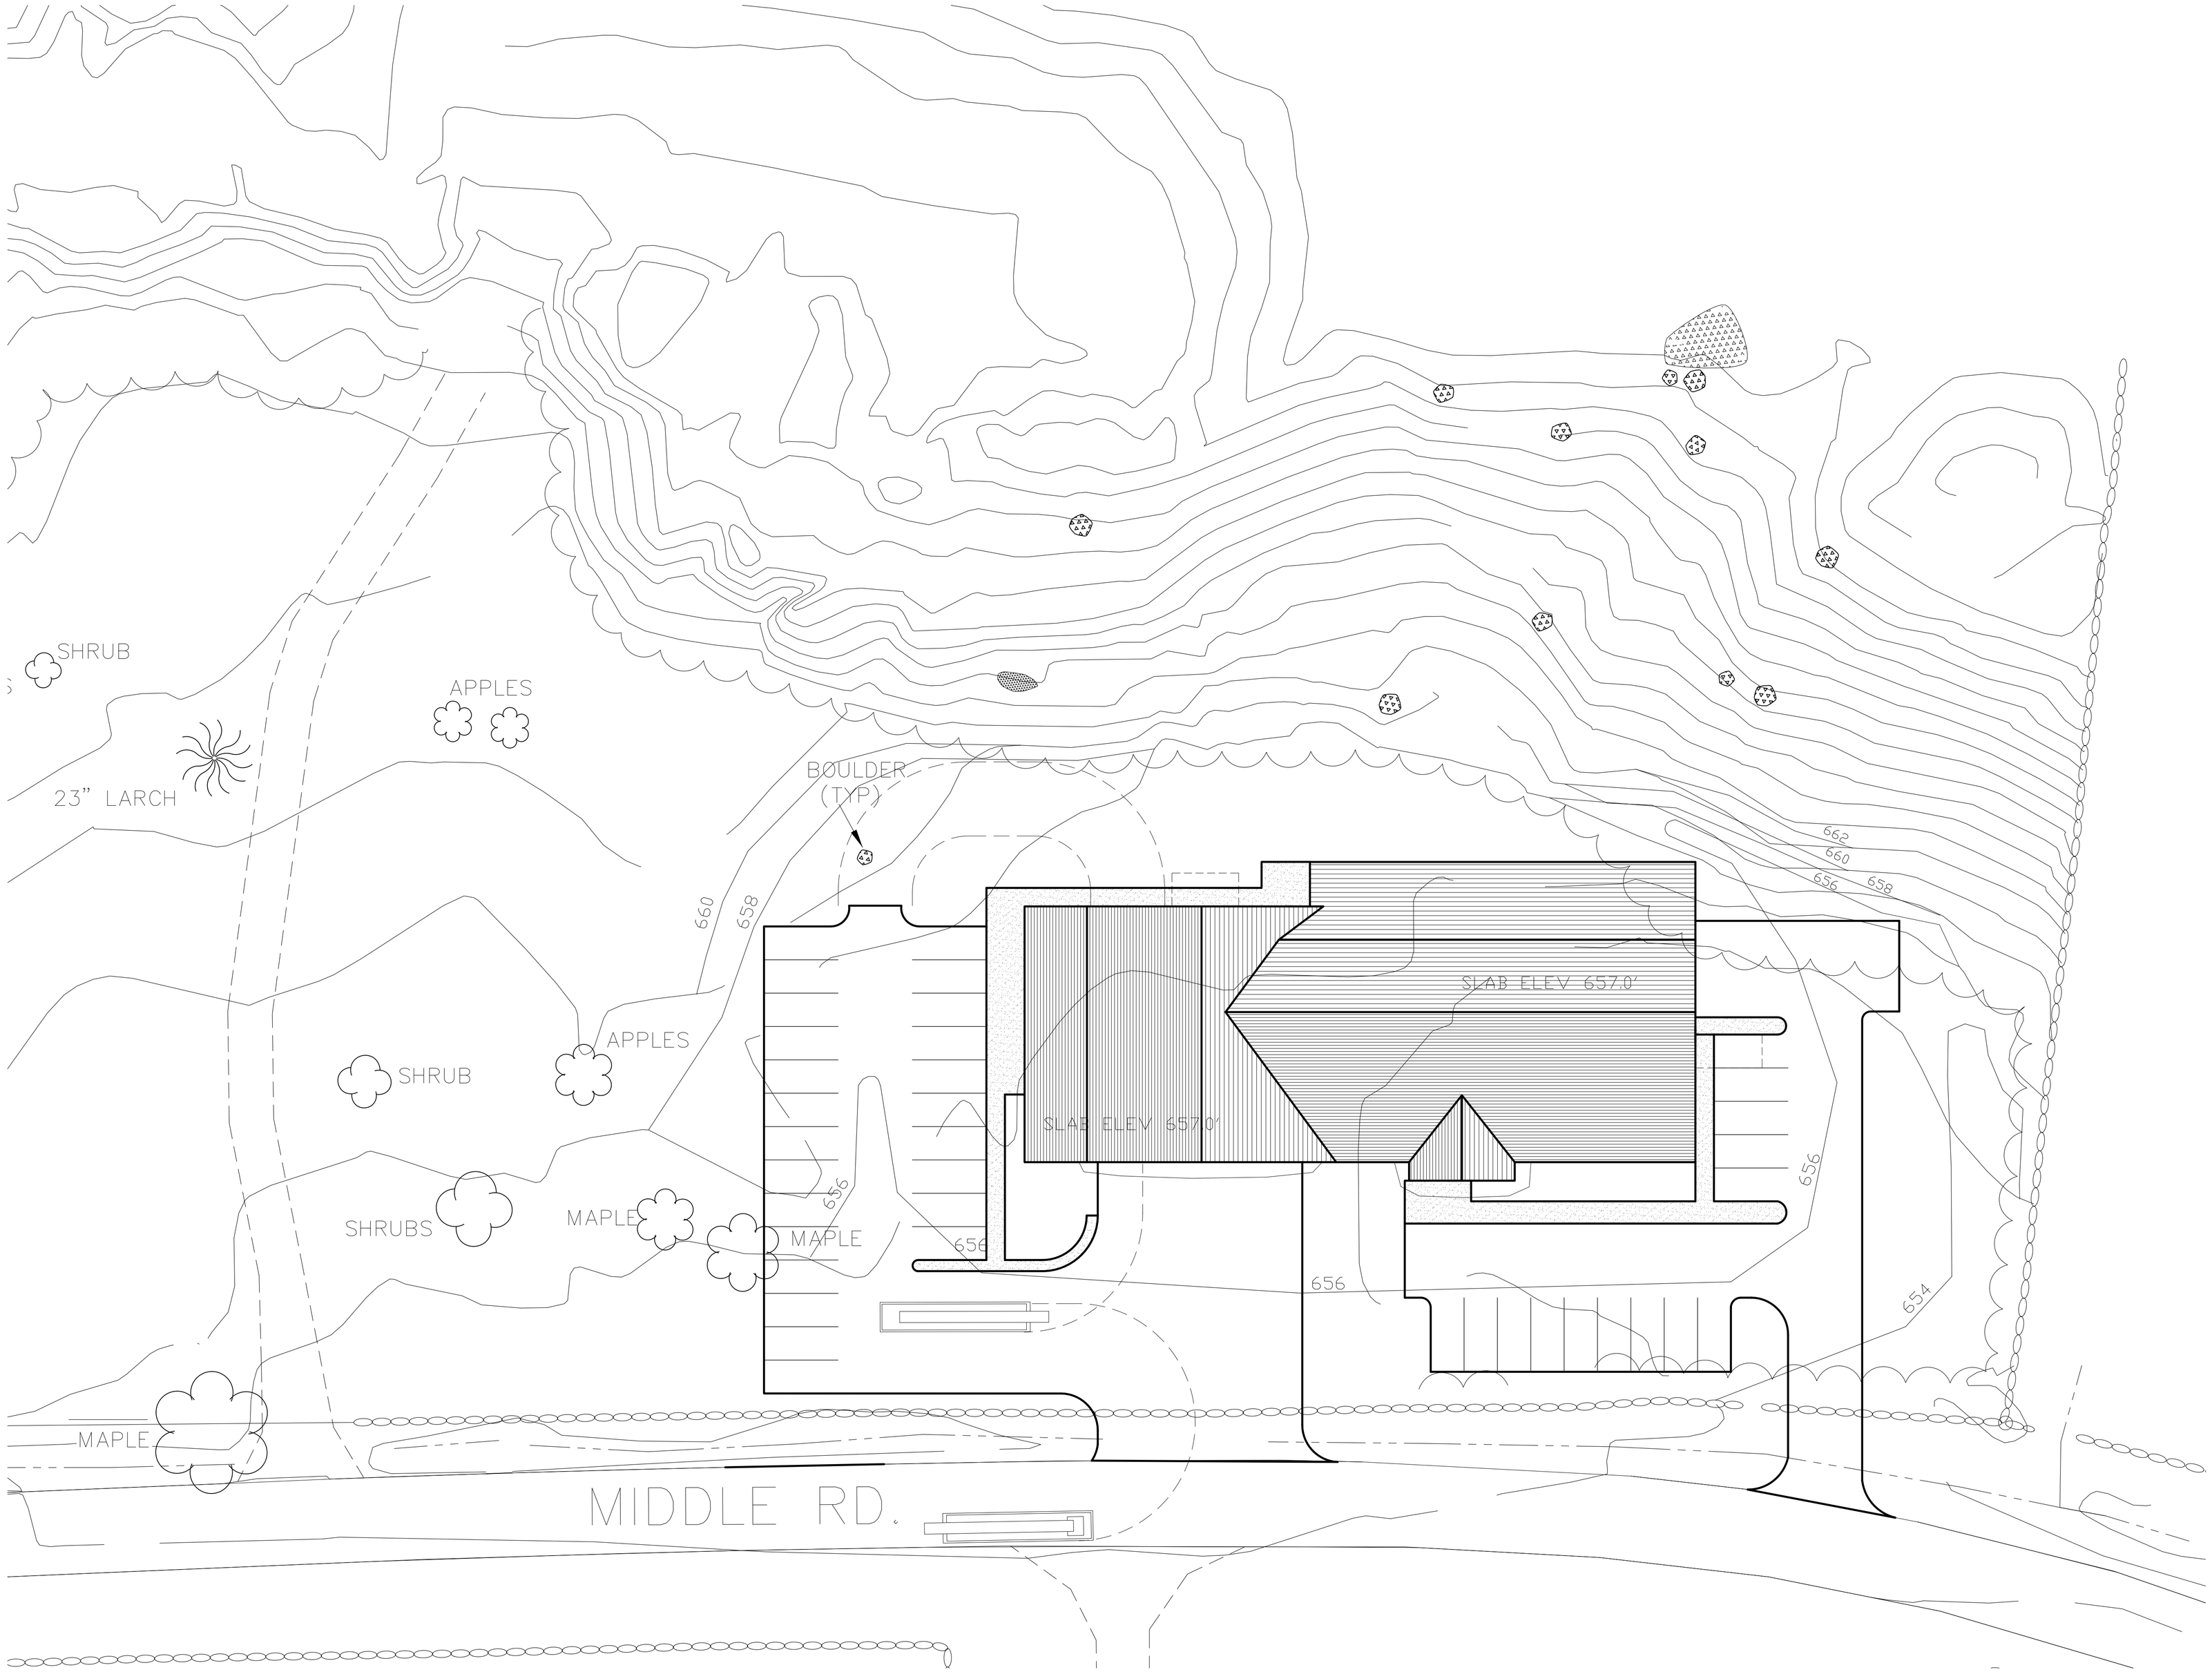

SEAL:

D|G|A

DAVIS GOUDREAU ARCHITECTS, INC.

959 ISLINGTON ST.
PORTSMOUTH, NH 03801

T 603.436.8891
F 603.436.1121

PROPOSED SAFETY COMPLEX
TOWN OF TUFTONBORO

TUFTONBORO, NH

REVISIONS:

DRAWN BY: GLG

DATE: 1/13/11

REV: 0/0/11

SCALE: 1"=20'-0"

TITLE: PROPOSED SITE PLAN

PHASE: SCHEMATIC

SHEET NO.

S1.01

COPYRIGHT © 2010
BY DAVIS GOUDREAU ARCHITECTS, INC.
NO RE-USE WITHOUT PERMISSION