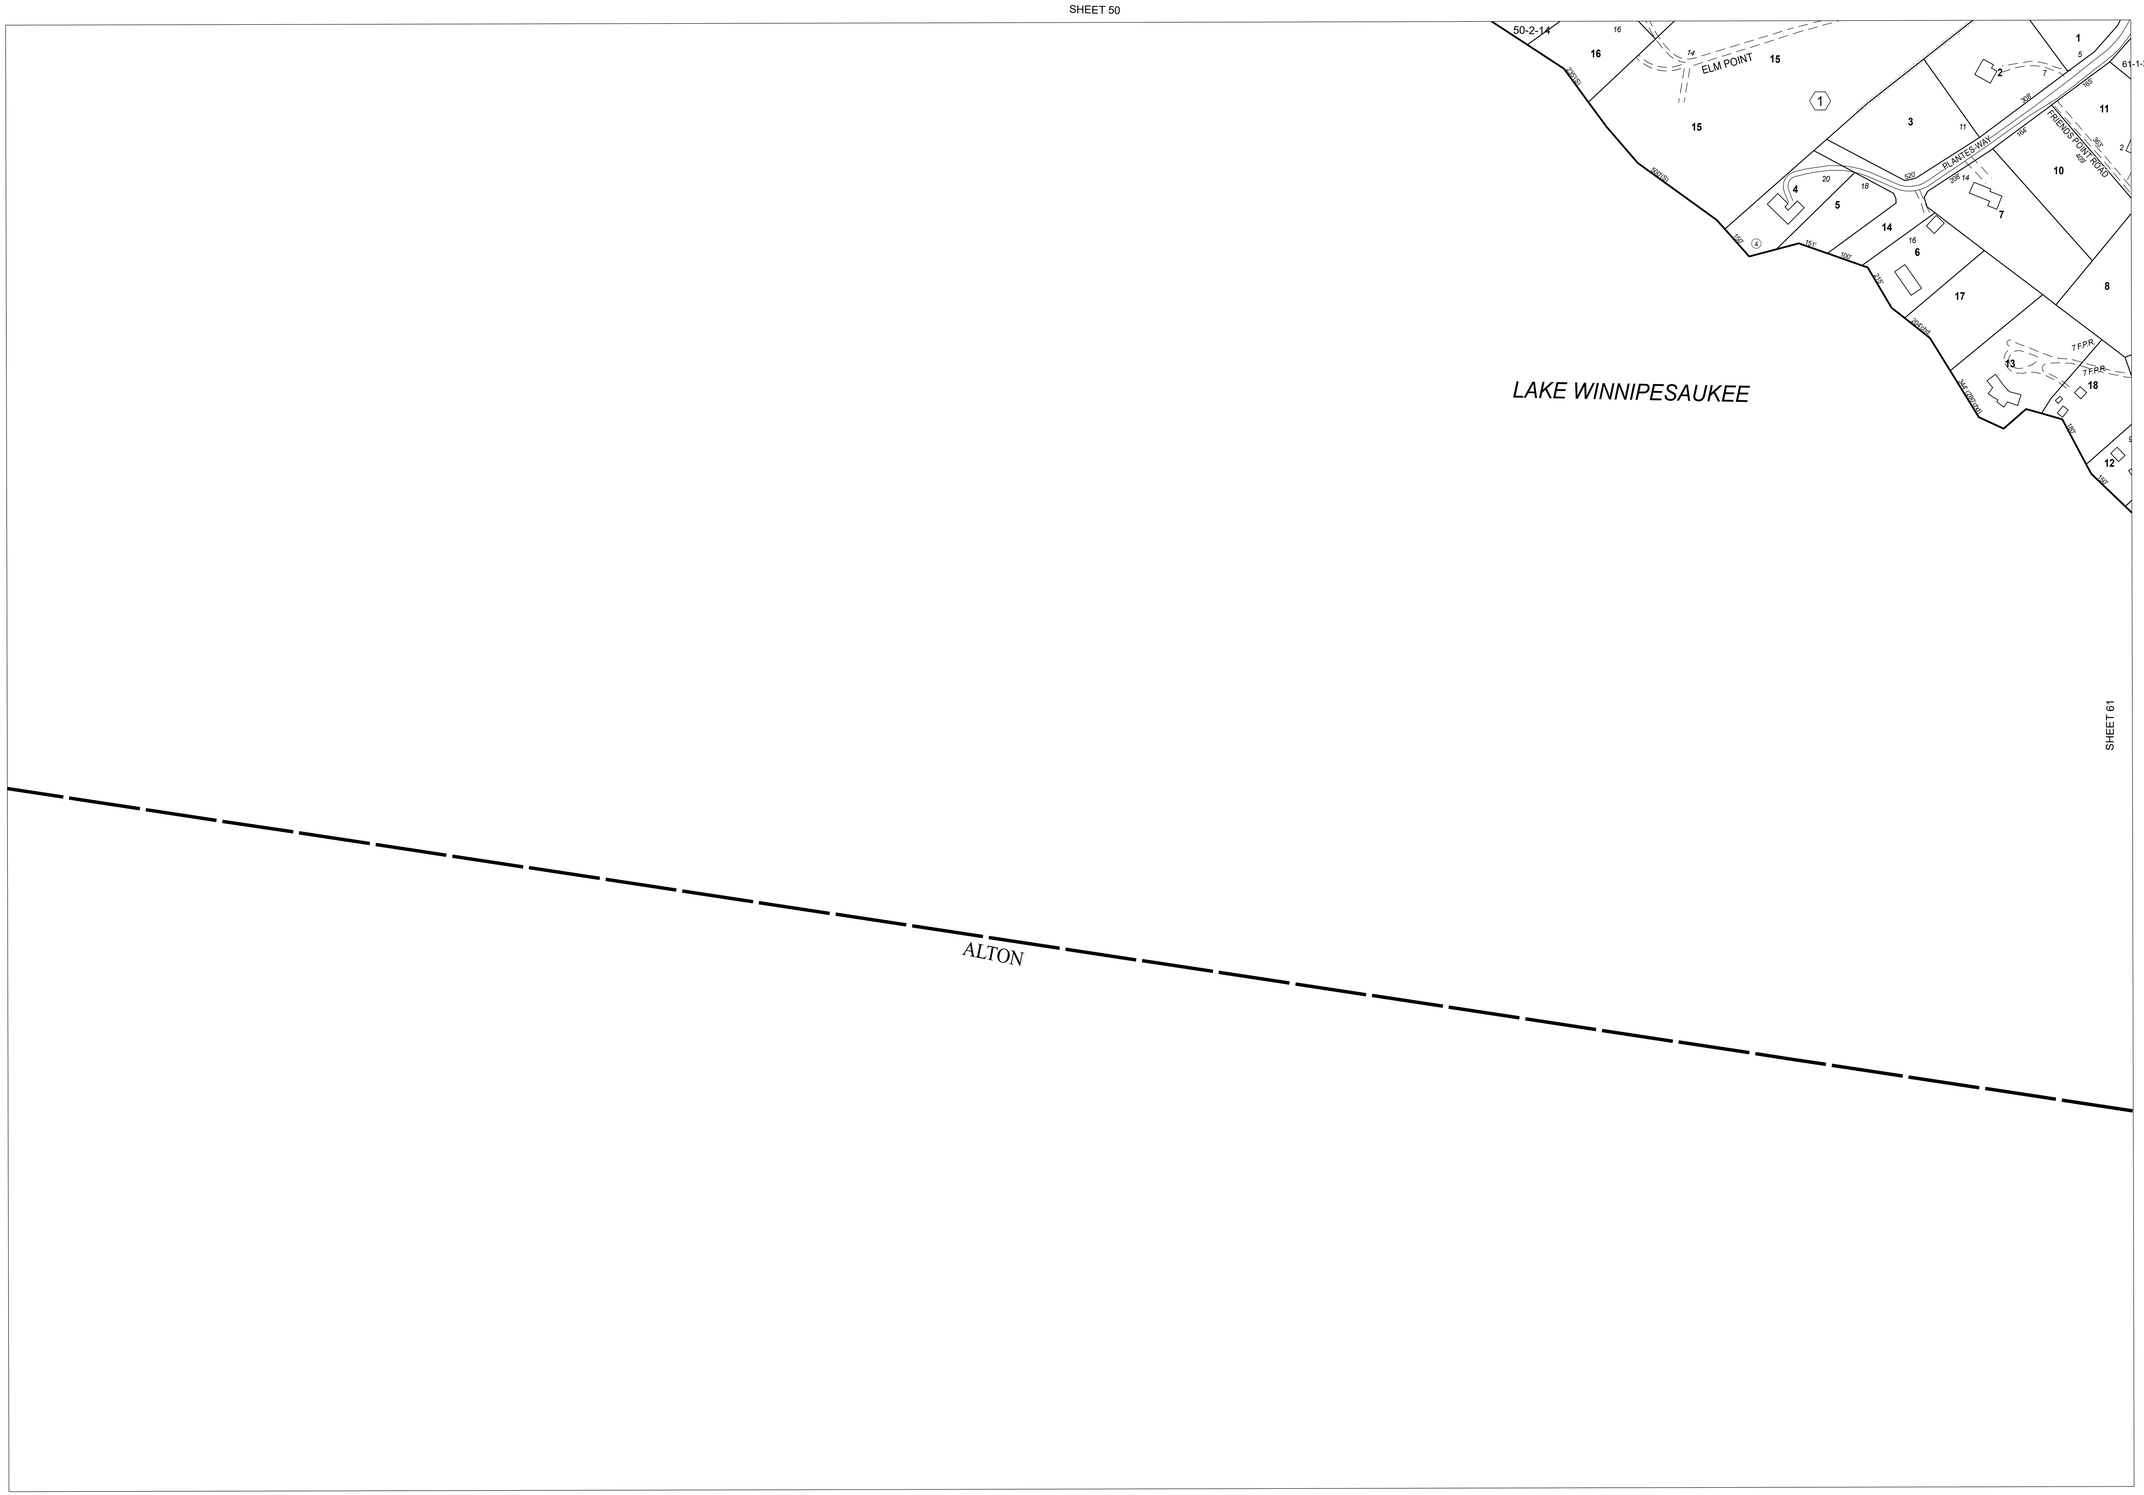

THIS MAP IS FOR ASSESSMENT PURPOSES. IT IS NOT VALID FOR LEGAL DESCRIPTION OR CONVEYANCE.

THE HORIZONTAL DATUM IS THE NEW HAMPSHIRE STATE PLANE COORDINATE SYSTEM, NAD 83.

ORIGINAL MAPPING BY SUSAN H. RAMSBOTHAM, MELVIN VILLAGE, NH

REVISED & REPRINTED BY

CAI Technologies
Precision Mapping. Geospatial Solutions.
11 Pleasant Street, Littleton, NH 03561
800.322.4540 - www.cai-tech.com

LEGEND

RECORD DIMENSION - 100'
SCALED DIMENSION - 100'(S)
E911 STREET NUMBER - 100
STONE WALLS
FENCES
WATER
SUBDIVISION LOT NUMBER - 2
BLOCK NUMBER - 2
RIGHT OF WAY/ACCESS
COMMON OWNERSHIP - OR
WETLANDS

FEET 200 100 0 200 400 600
SCALE: 1" = 200'
METERS 50 25 0 50 100 150

REVISED TO: APRIL 1, 2020

PROPERTY MAPS

TUFTONBORO

NEW HAMPSHIRE

INDEX DIAGRAM

37	50	62
	49	61

N

MAP NO.

49